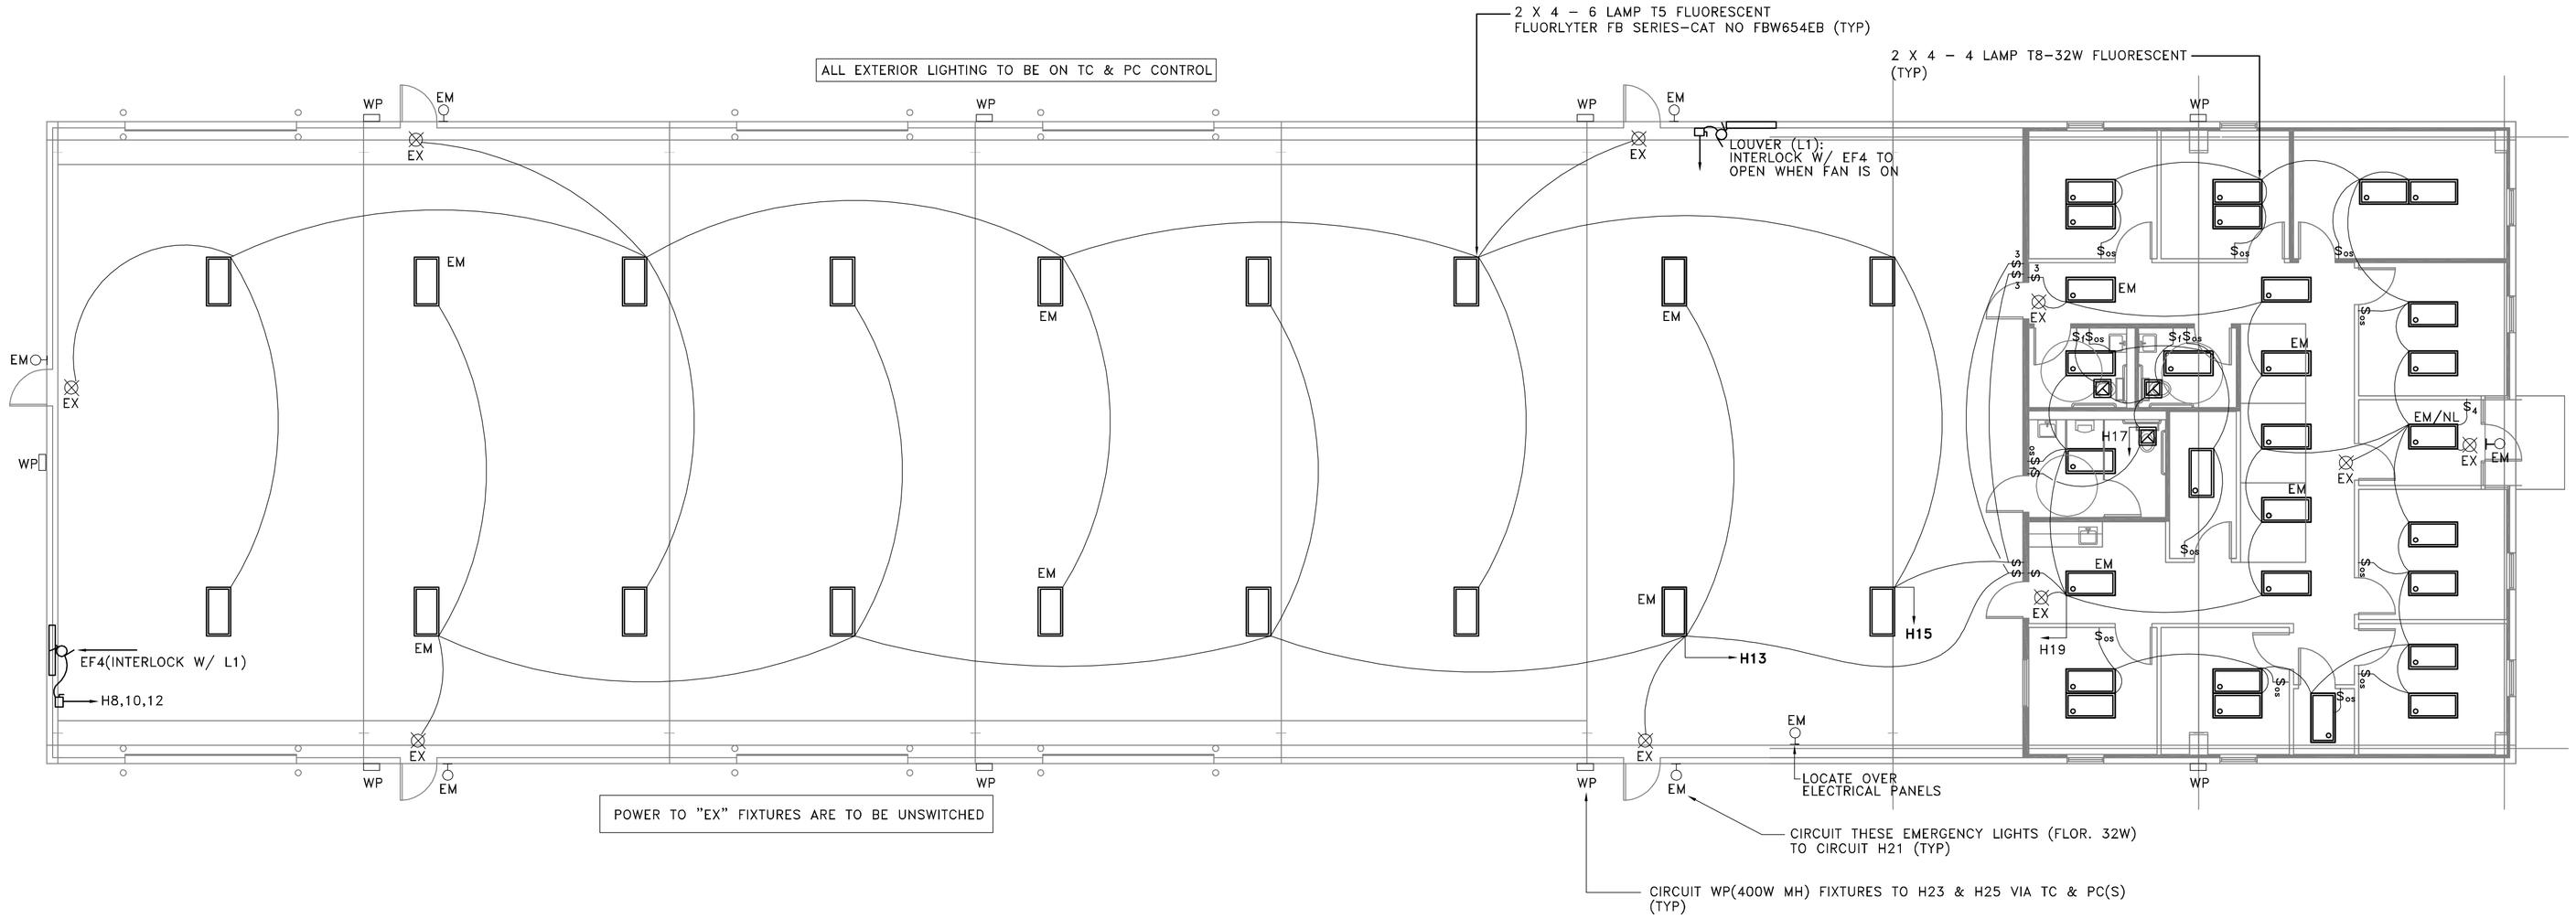

ELECTRICAL PLAN: LIGHTING — SCALE: 1/8"=1'0" — 01

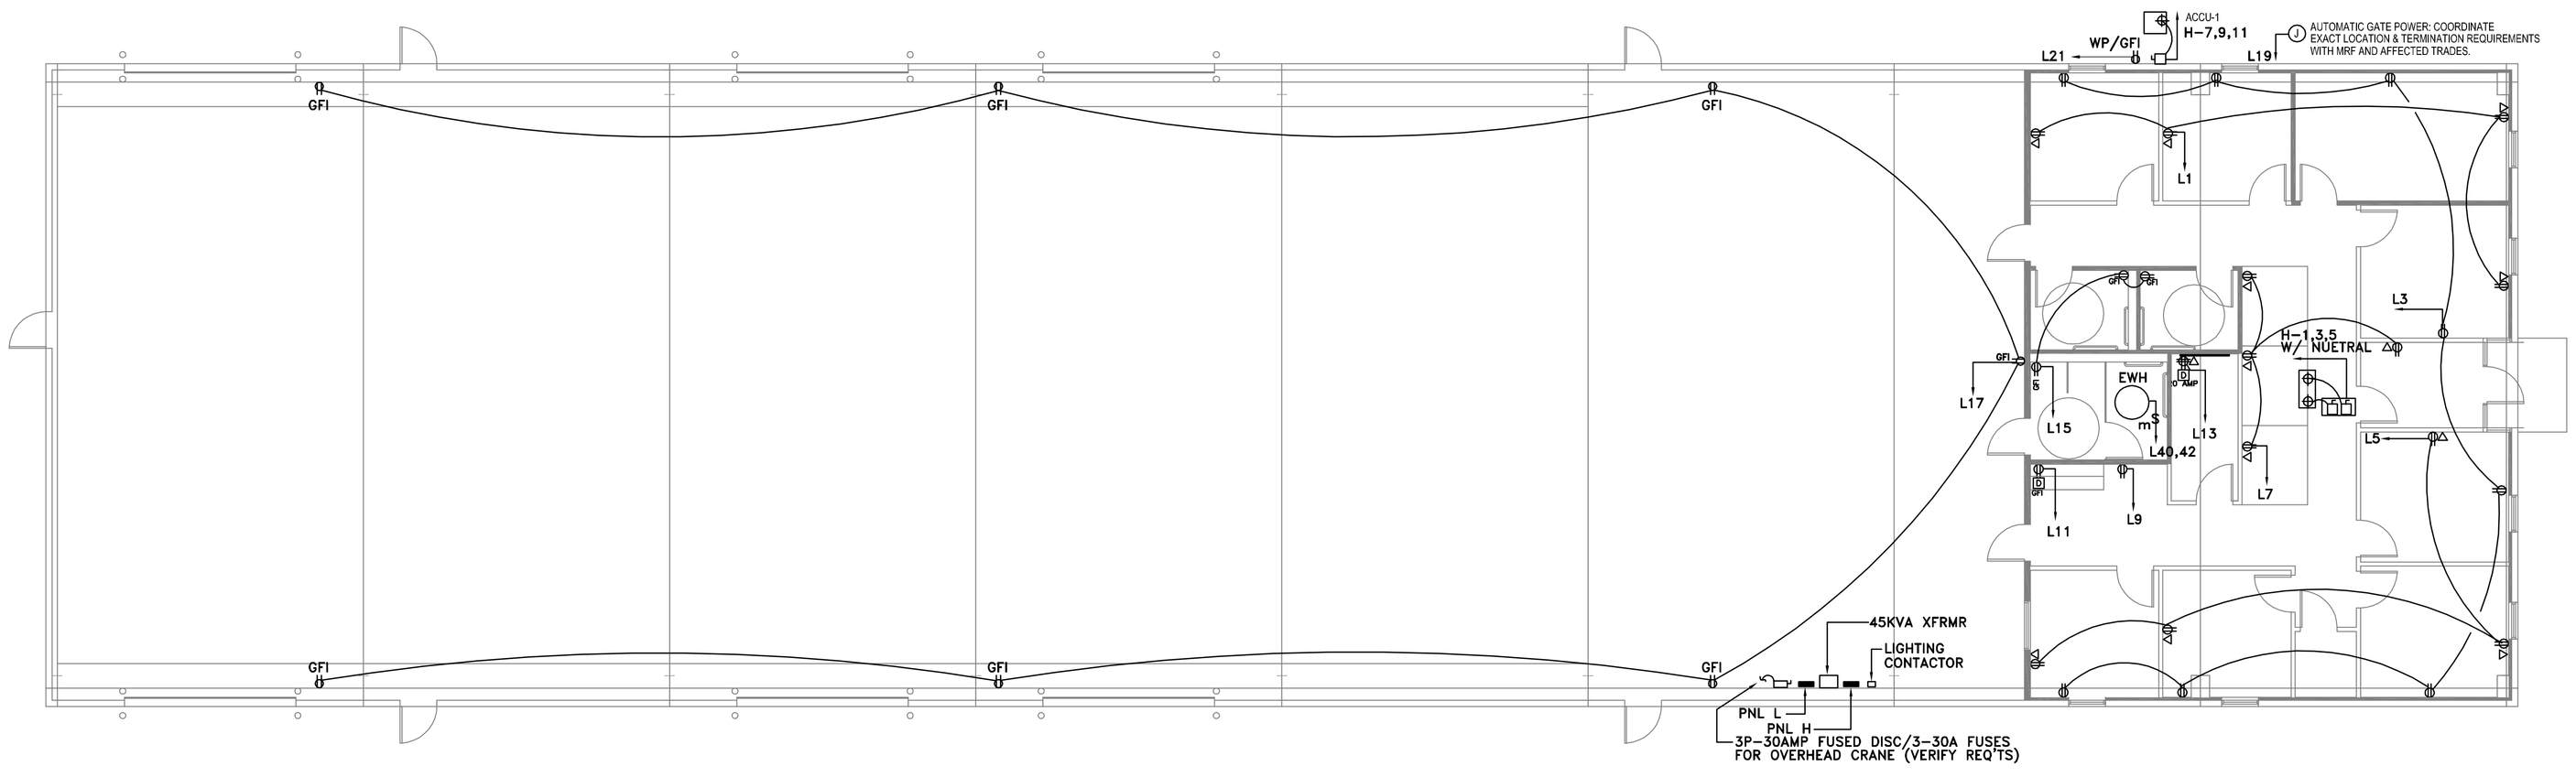

ELECTRICAL PLAN: POWER — SCALE: 1/8"=1'0" — 01

VILLARS
CONSULTING
ENGINEERS, L.P.
FIRM REG#9043: EXP11.30.12
P.O. BOX 34501
HOUSTON, TEXAS
OFF:281.648.8241
FAX:281.648.8242
P.E. REG #65283: EXP09.30.12
STATE OF TEXAS
DONALD JOSEPH VILLARS
65283
LICENSED
PROFESSIONAL ENGINEER
01.10.12

PROJECT
EXPRESS ENERGY SERVICES

PROJECT ADDRESS
EL CAMPO, TEXAS

PROJECT NUMBER
VCELP 2011-202

ISSUE DATE
01.11.12

ISSUE FOR
01.11.12 PERMIT

REVISIONS

SHEET TITLE
ELECTRICAL PLANS:
LIGHTING/POWER

SHEET NUMBER
E1.0